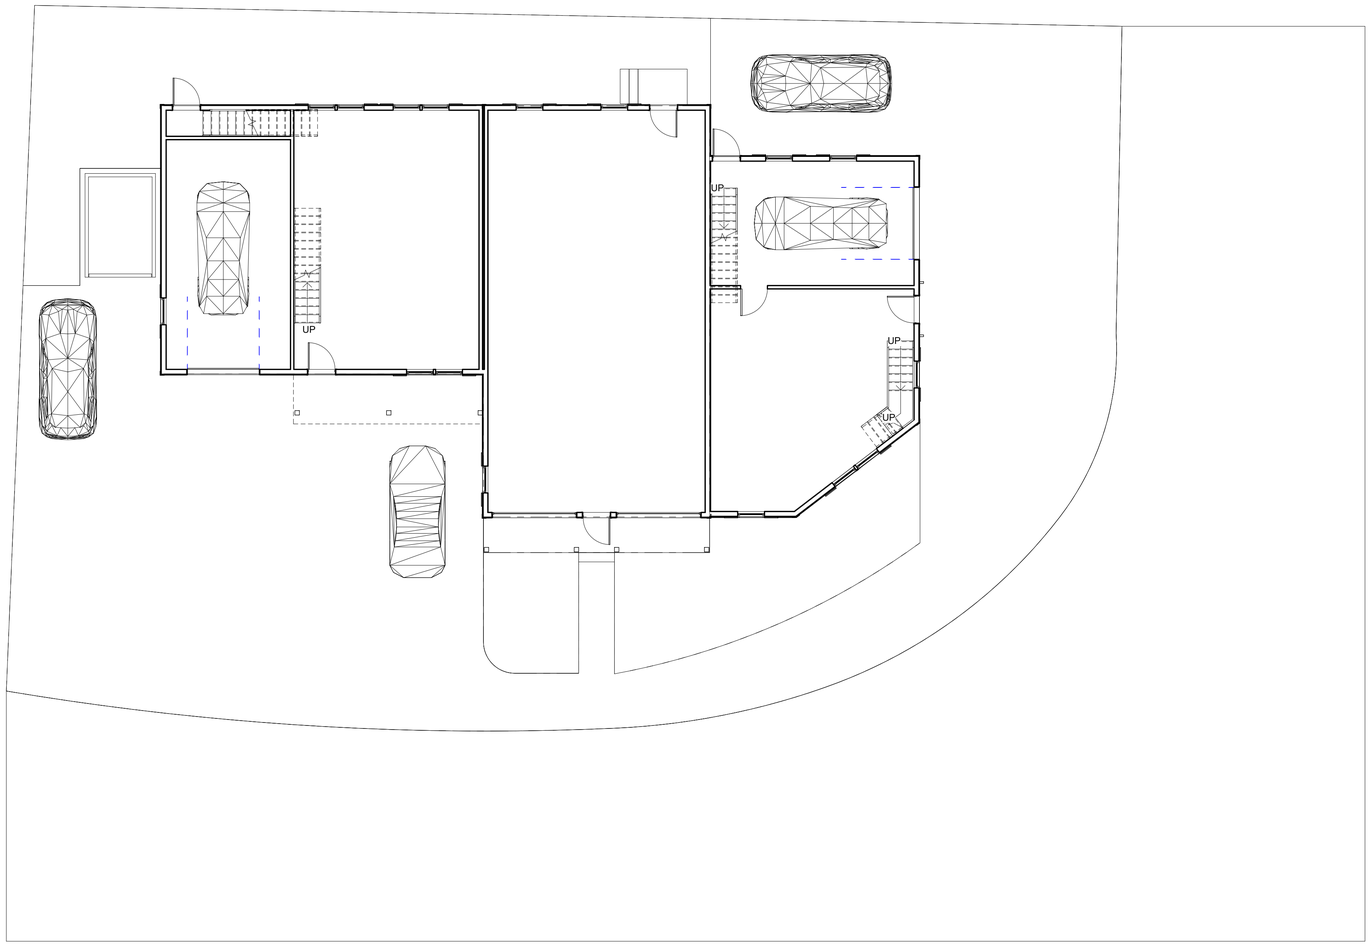

EST. 2019

BIG RED BARN

DESIGN

No.	Description	Date

30-32 WALL ST.

FOXBOROUGH, MA

FLOOR PLAN

Project number	2023-01
Date	03/17/24
Drawn by	SK
Checked by	SK

A1

Scale	1/8" = 1'-0"

3/17/2024 10:49:20 AM